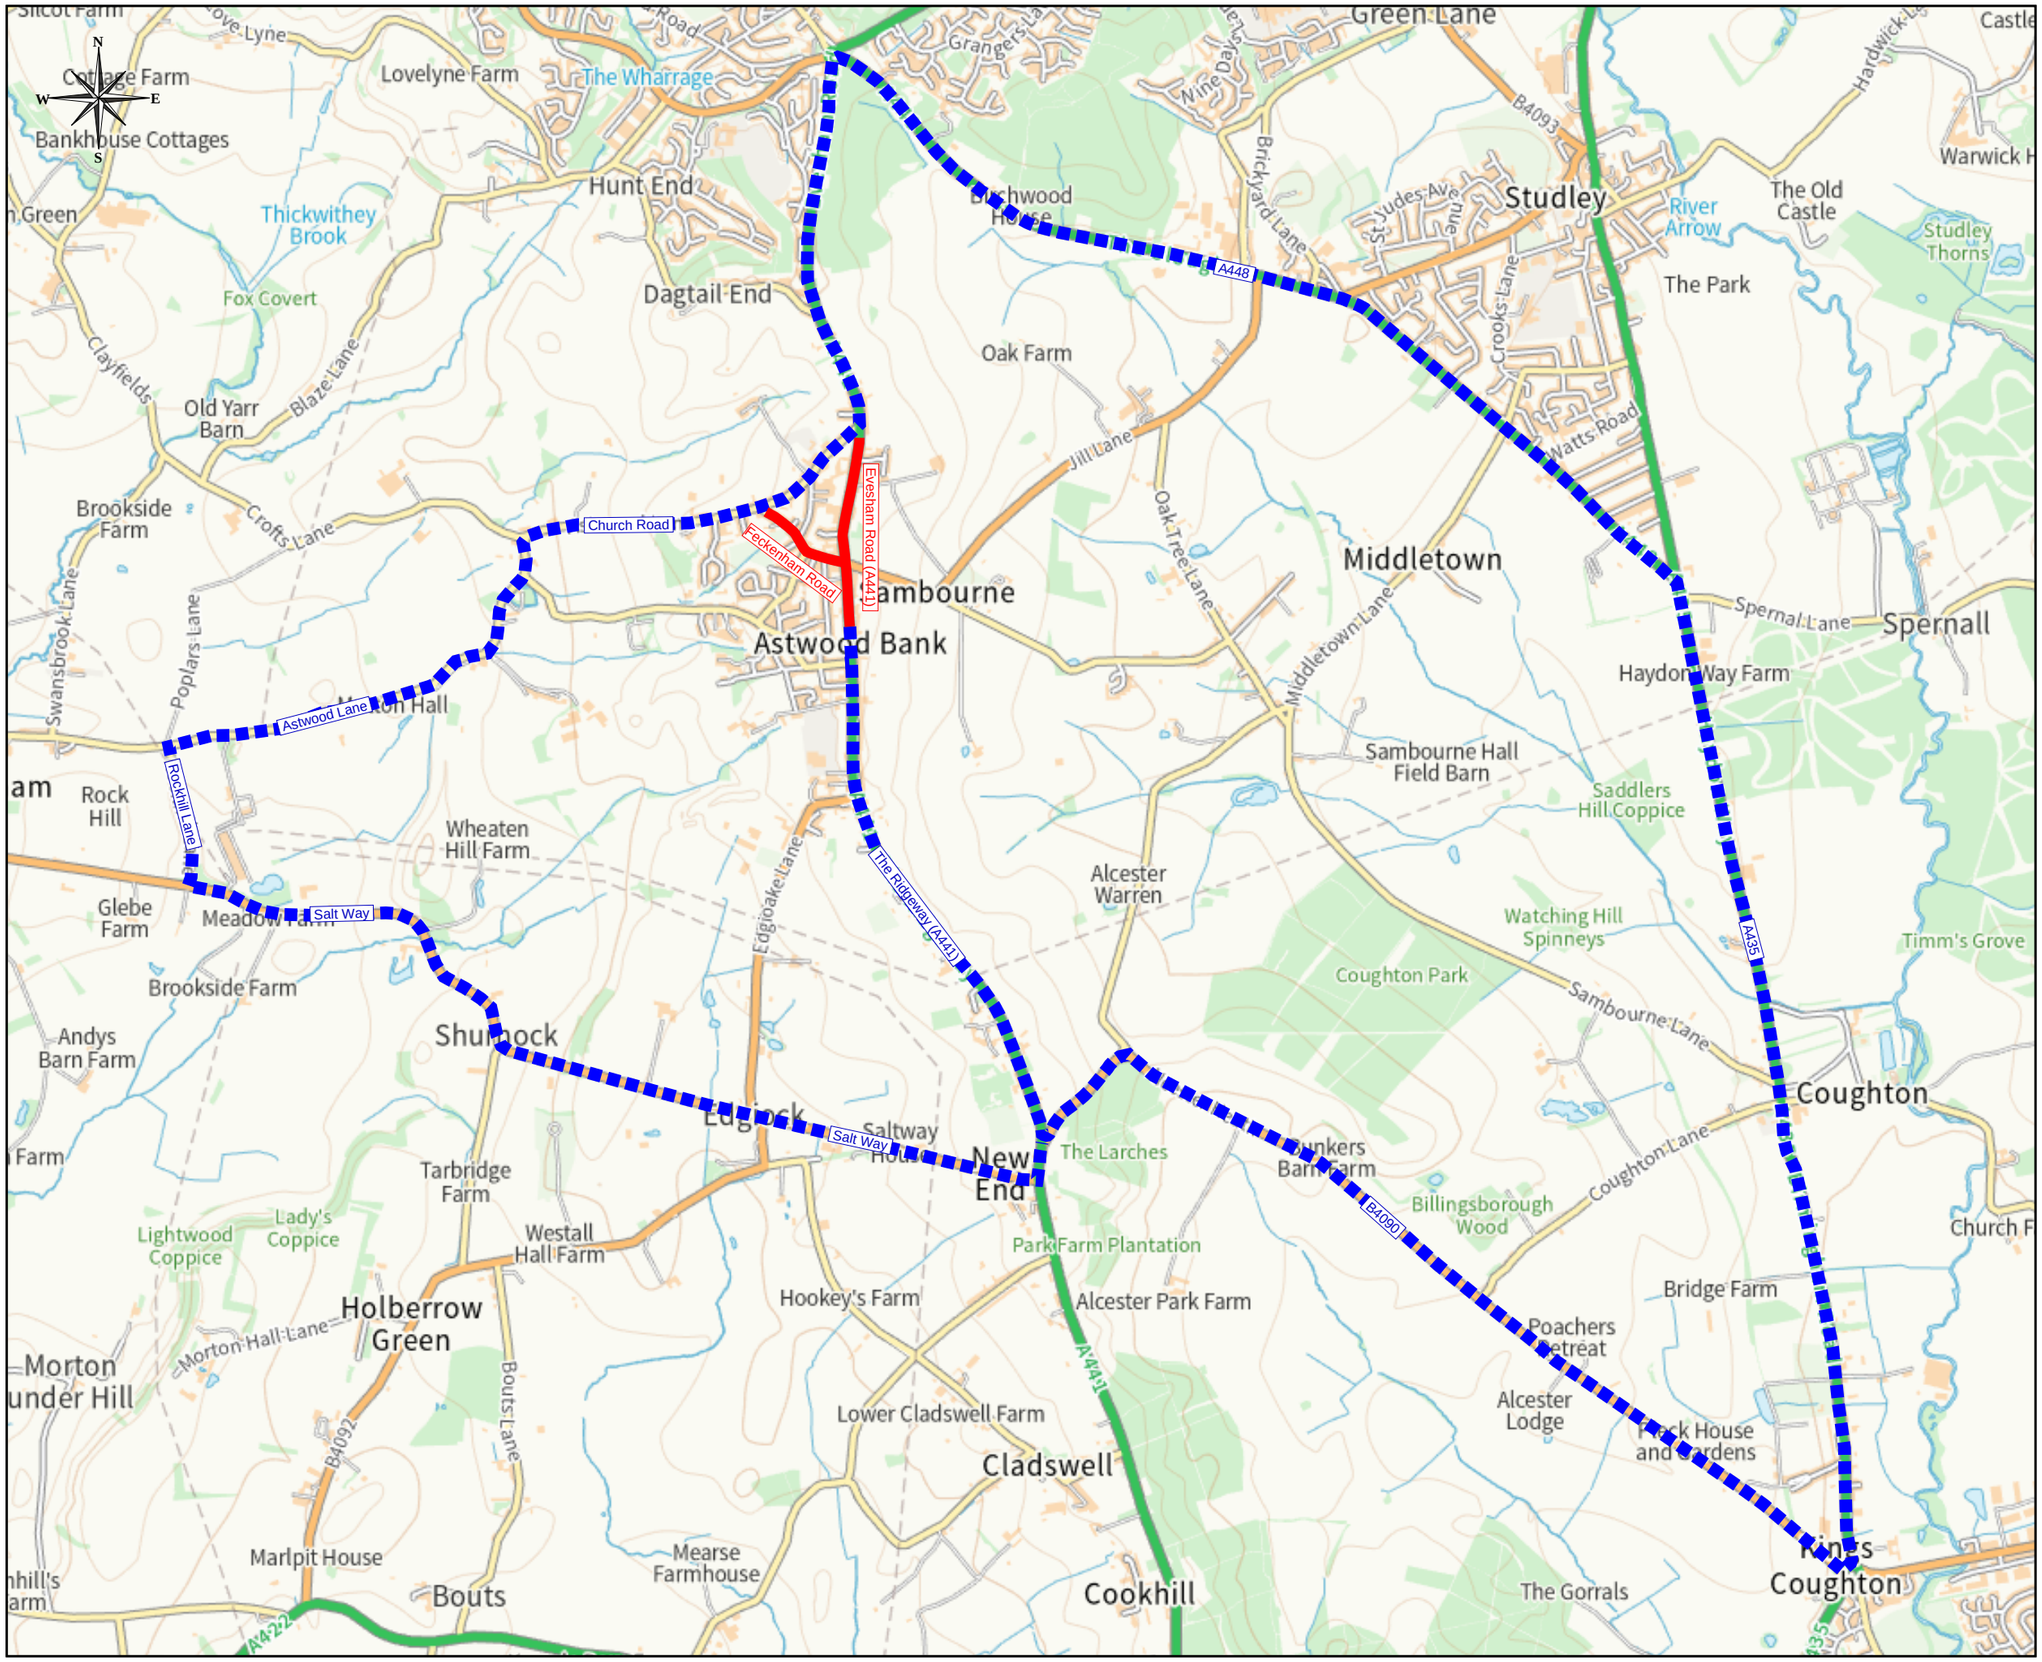


KEY

Sections of Highways to be Closed

Diversion route

Date	Rev	Details
29/10/2026	A	Closures changed

Project:

Astwood Bank Royal British Legion Remembrance Day Sunday 08 November 2026

Drawing:

Temporary Road Closure Details Operational between 10:00 hours and 12 noon

Drawn:	PTL	Scale:	1/24,000 @ A3
Surveyed:	OS	Date:	Oct 2026

Drawing No: **P2069/212A**

Engineering and Design Services
Town Hall
Walter Stranz Square
Redditch
Worcs B98 8AH

Redditch Borough Council
Working together for our communities

Bromsgrove District Council
www.bromsgrove.gov.uk

©Crown Copyright and database rights 2026 Ordnance Survey
Bromsgrove District Council: AC0000813099
Redditch Borough Council: AC0000811270